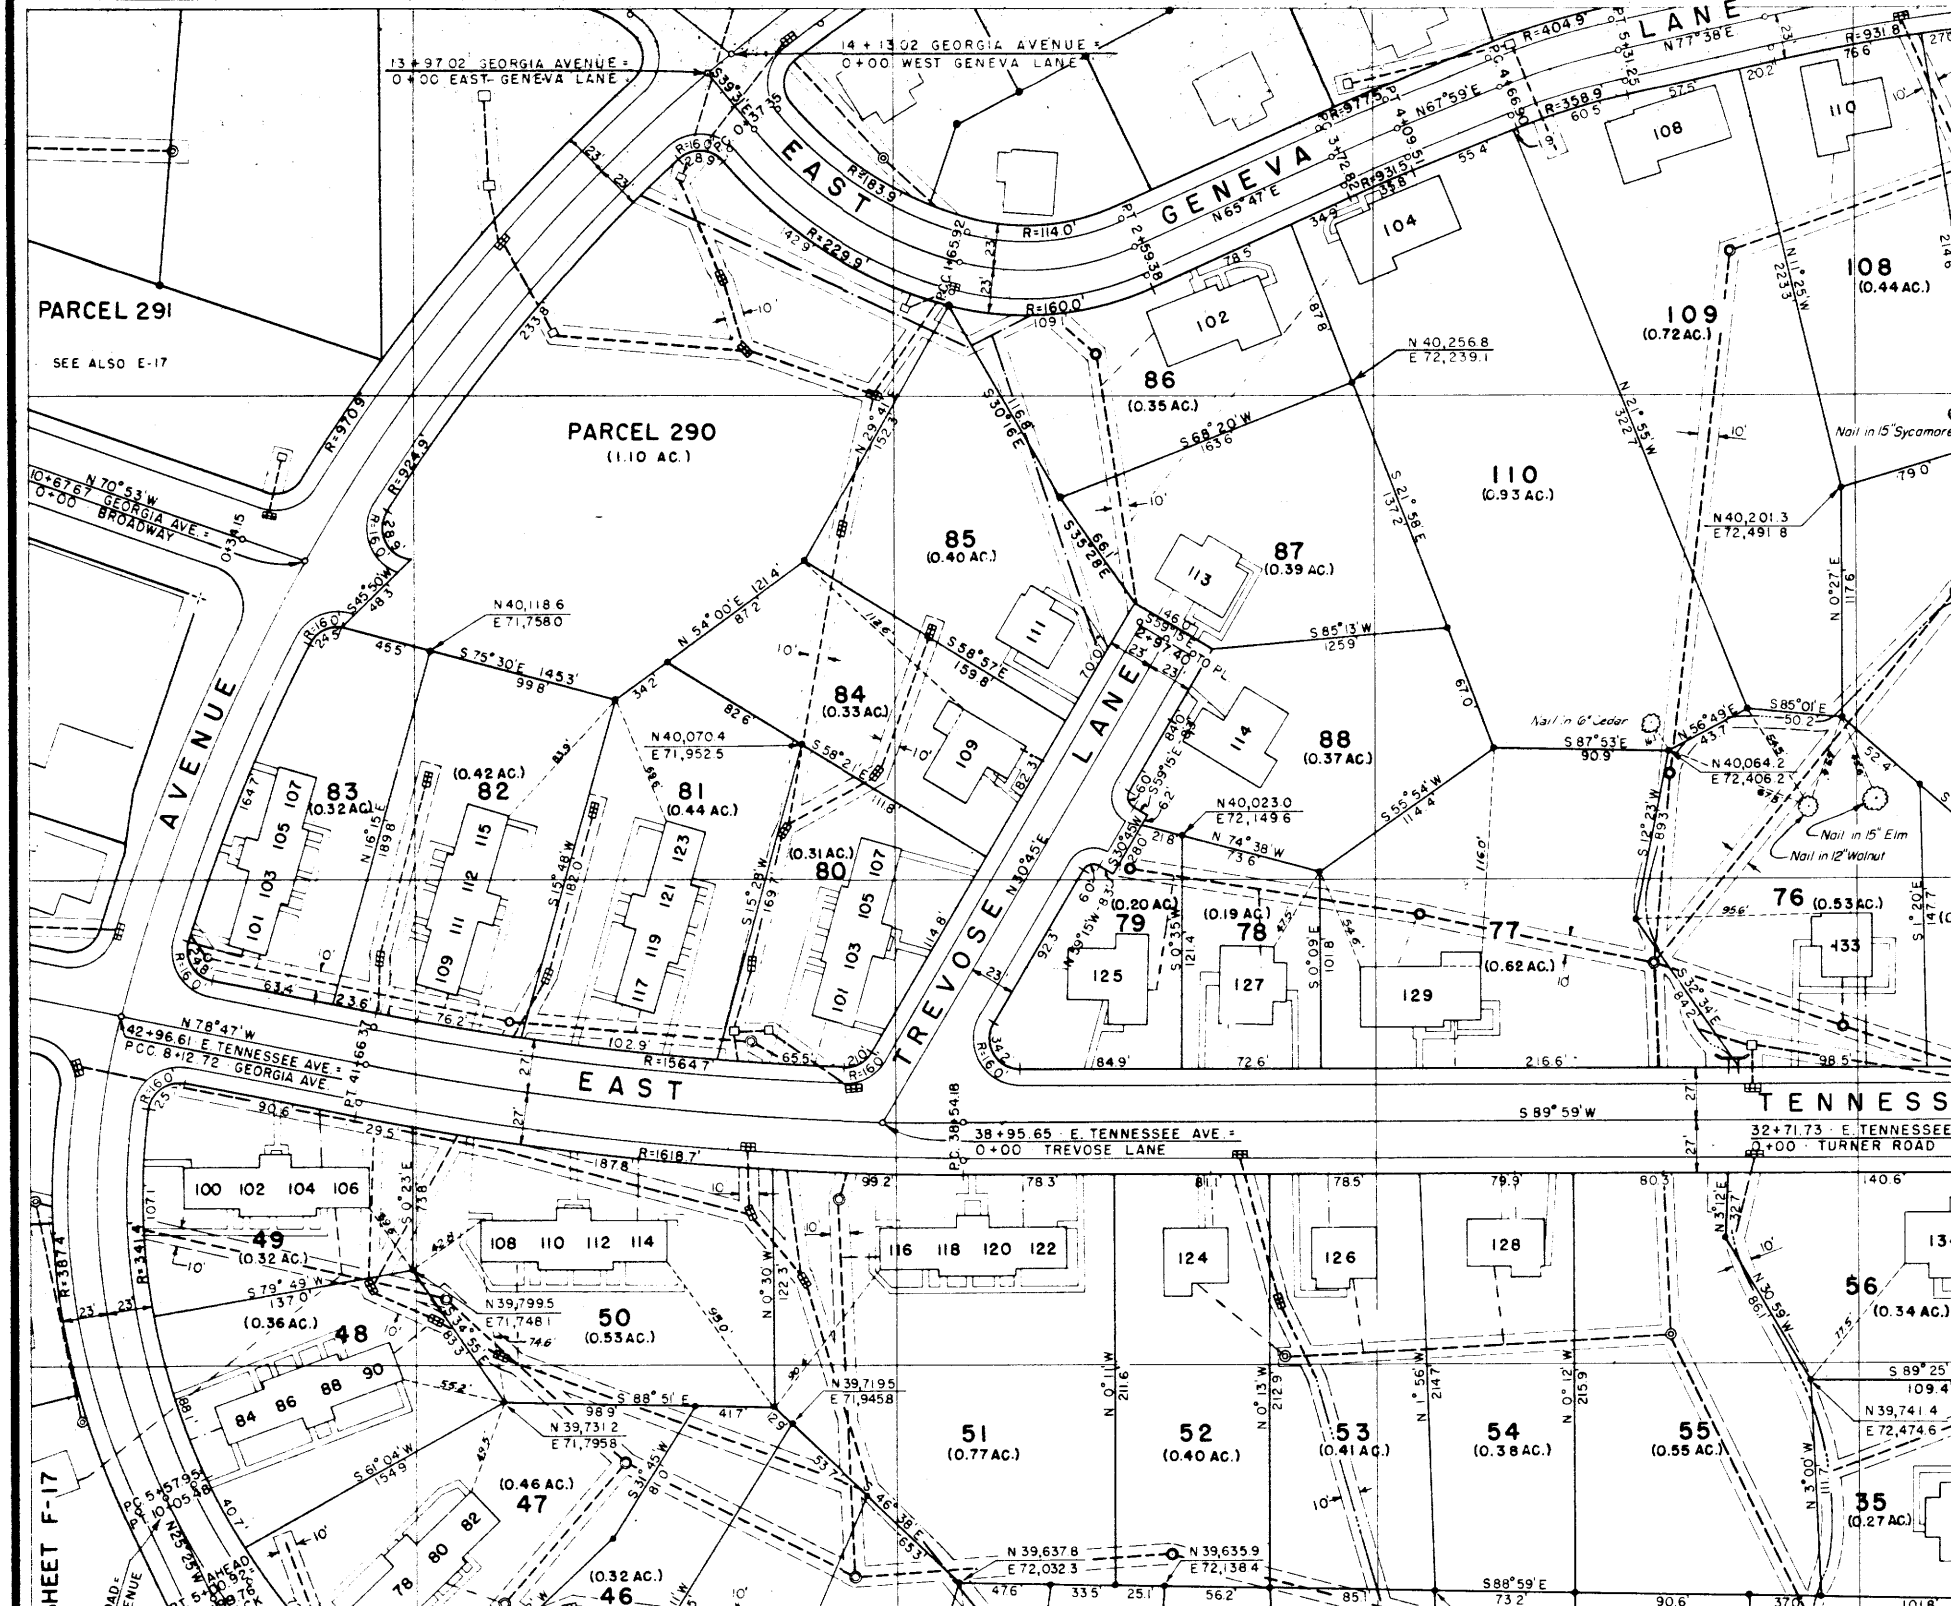
PARCEL 291
SEE ALSO E-17
PARCEL 290
(1.10 AC.)
13+97.02 GEORGIA AVENUE = 0+00 EAST GENEVA LANE
14+13.02 GEORGIA AVENUE = 0+00 WEST GENEVA LANE
EAST GENEVA LANE
N 70°53'W 0+00 BROADWAY = 10+67.67 GEORGIA AVE.
AVENUE
EAST
TREVOSE LANE
42+96.61 E. TENNESSEE AVE. = PCC 8+12.72 GEORGIA AVE.
38+95.65 E. TENNESSEE AVE. = 0+00 TREVOSE LANE
32+71.73 E. TENNESSEE = 0+00 TURNER ROAD
TENNESS
Nail in 15" Sycamore
Nail in 6" Cedar
Nail in 15" Elm
Nail in 12" Walnut
83 (0.32 AC.)
82 (0.42 AC.)
81 (0.44 AC.)
80 (0.31 AC.)
79 (0.20 AC.)
78 (0.19 AC.)
77 (0.62 AC.)
76 (0.53 AC.)
84 (0.33 AC.)
85 (0.40 AC.)
86 (0.35 AC.)
87 (0.39 AC.)
88 (0.37 AC.)
109 (0.72 AC.)
110 (0.93 AC.)
108 (0.44 AC.)
49 (0.32 AC.)
48 (0.36 AC.)
47 (0.46 AC.)
46 (0.32 AC.)
50 (0.53 AC.)
51 (0.77 AC.)
52 (0.40 AC.)
53 (0.41 AC.)
54 (0.38 AC.)
55 (0.55 AC.)
56 (0.34 AC.)
35 (0.27 AC.)
SHEET F-17