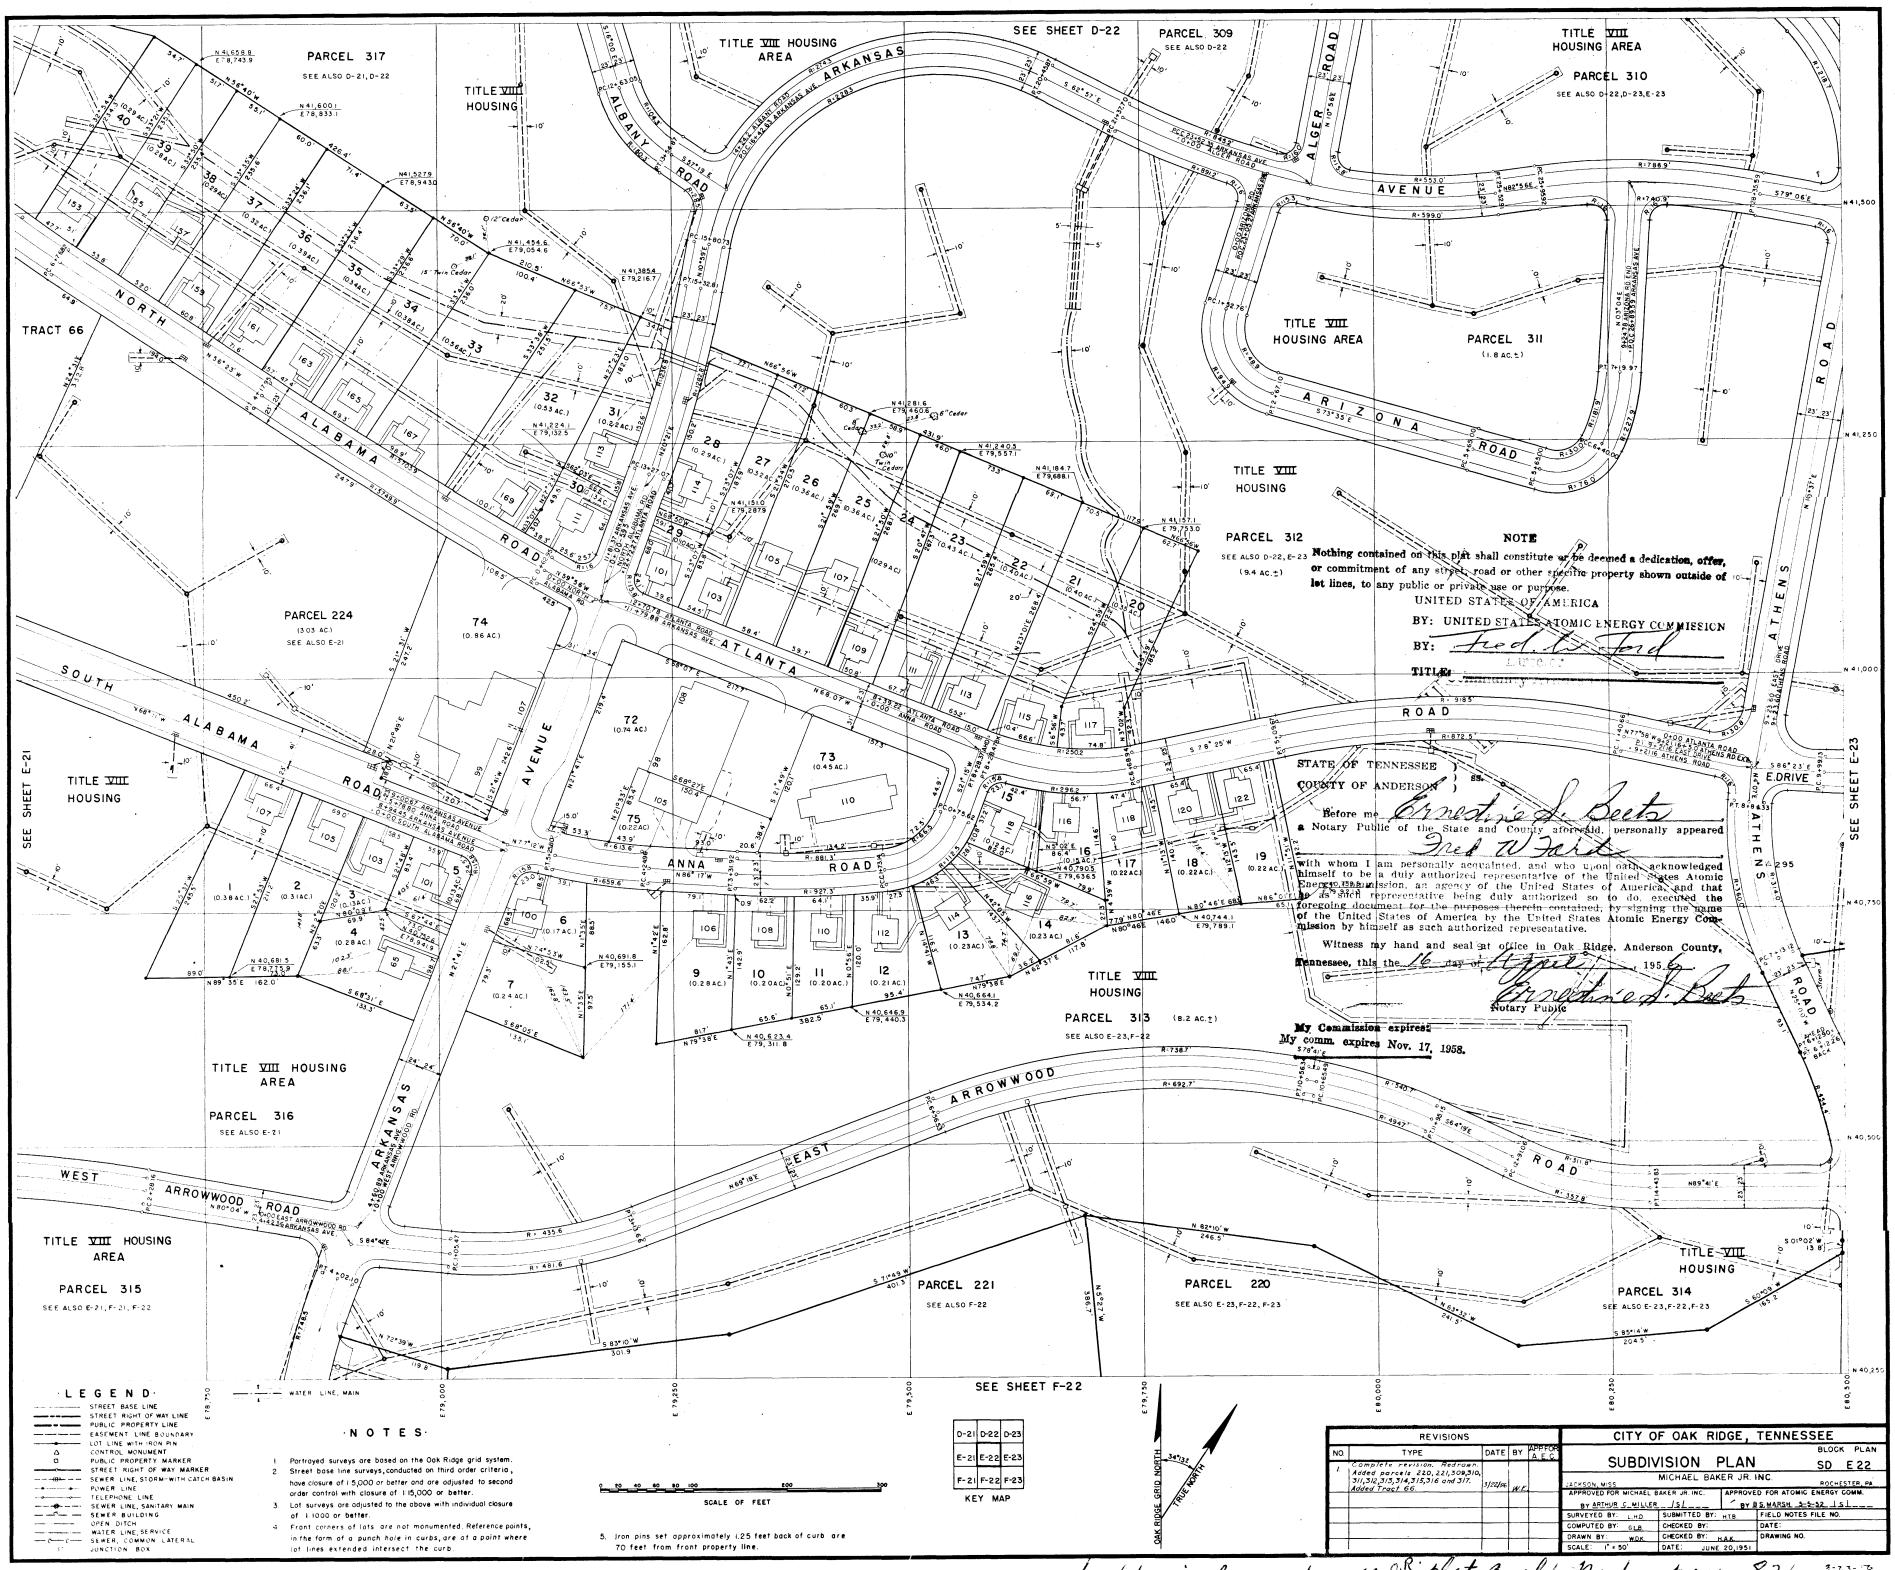

NOTE

Nothing contained on this plat shall constitute or be deemed a dedication, offer, or commitment of any street, road or other specific property shown outside of lot lines, to any public or private use or purpose.

UNITED STATES OF AMERICA
BY: UNITED STATES ATOMIC ENERGY COMMISSION
BY: Fred W. Ford
TITLE:

STATE OF TENNESSEE)
COUNTY OF ANDERSON) SS.

Before me Ernestine L. Betts a Notary Public of the State and County aforesaid, personally appeared Fred W Ford with whom I am personally acquainted, and who upon oath, acknowledged himself to be a duly authorized representative of the United States Atomic Energy Commission, an agency of the United States of America, and that he as such representative being duly authorized so to do, executed the foregoing document for the purposes therein contained, by signing the name of the United States of America by the United States Atomic Energy Commission by himself as such authorized representative.

Witness my hand and seal at office in Oak Ridge, Anderson County, Tennessee, this the 16 day of April, 1958.

Ernestine L. Betts
Notary Public

My Commission expires:
My comm. expires Nov. 17, 1958.

LEGEND

- STREET BASE LINE
- STREET RIGHT OF WAY LINE
- PUBLIC PROPERTY LINE
- EASEMENT LINE BOUNDARY
- LOT LINE WITH IRON PIN
- CONTROL MONUMENT
- PUBLIC PROPERTY MARKER
- STREET RIGHT OF WAY MARKER
- SEWER LINE, STORM WITH CATCH BASIN
- POWER LINE
- TELEPHONE LINE
- SEWER LINE, SANITARY MAIN
- SEWER BUILDING
- OPEN DITCH
- WATER LINE SERVICE
- SEWER, COMMON LATERAL
- JUNCTION BOX
- WATER LINE, MAIN

NOTES

1. Portroyed surveys are based on the Oak Ridge grid system.
2. Street base line surveys, conducted on third order criteria, have closure of 1:5,000 or better and are adjusted to second order control with closure of 1:15,000 or better.
3. Lot surveys are adjusted to the above with individual closure of 1:1000 or better.
4. Front corners of lots are not monumented. Reference points, in the form of a punch hole in curbs, are at a point where lot lines extended intersect the curb.
5. Iron pins set approximately 1.25 feet back of curb are 70 feet from front property line.

SCALE OF FEET

KEY MAP

D-21	D-22	D-23
E-21	E-22	E-23
F-21	F-22	F-23

OAK RIDGE GRID NORTH 34°32' TRUE NORTH

REVISIONS				
NO.	TYPE	DATE	BY	APPROVED
1	Complete revision. Redrawn. Added parcels 220, 221, 309, 310, 311, 312, 313, 314, 315, 316 and 317. Added Tract 66.	5/12/58	W.F.	

CITY OF OAK RIDGE, TENNESSEE

SUBDIVISION PLAN — BLOCK PLAN SD E 22

MICHAEL BAKER JR. INC.
JACKSON, MISS. — ROCHESTER, PA.

APPROVED FOR MICHAEL BAKER JR. INC. BY ARTHUR C. MILLER /s/	APPROVED FOR ATOMIC ENERGY COMM. BY B.S. MARSH 5-5-58 /s/
SURVEYED BY: L.H.D.	SUBMITTED BY: H.T.S.
COMPUTED BY: G.L.B.	CHECKED BY:
DRAWN BY: W.D.K.	CHECKED BY: H.A.K.
SCALE: 1" = 50'	DATE: JUNE 20, 1951

FIELD NOTES FILE NO.
DATE:
DRAWING NO.

For revised map see O.R. plat Book No 1 page 82

3-23-59