ZONING SHOWN ON OFFICIAL MAP RA

DATE 10-7-'80 BY Johnetta W. Johnson

35

CERTIFICATION OF ZONING

Date _____ By _____

This is to certify that this subdivision is generally satisfactory for subsurface sewage disposal systems on the property and this is to notify that all lots are subject to Sections 53-2044 through 53-2054 of the Tennessee Code, Annotated.

Date _____ Knox County Health Department

This is to certify that all property taxes and assessments due on this property have been paid.

Signed: X — X — Date: X
City Tax Clerk

Signed: _____ Date _____
Knox County Trustee

03* *10.00
A *10.00
55352
10-22-80

I, the undersigned owner of the property shown hereon, hereby adopt this plan of subdivision and dedicate the street, or streets to the public use forever, and hereby certify that I am the owner in fee simple of the land and that said property is not encumbered by any encumbrance of record, except as noted. I further certify that all restrictive covenants applicable to this property, if any, are either shown on the plat or are referred to hereon with copy of the referred to covenant filed with the Knox County Register.

Certification of Final Plat - Construction Complete

I hereby certify that I am a surveyor, licensed to do surveying under the laws of the State of Tennessee. I further certify that the plan and accompanying drawings, documents, and statements conform to all applicable provisions of the Knoxville/Knox County Subdivision Regulations except as has been itemized, described and justified in a report filed with the Metropolitan Planning Commission, for exceptions for which application has been made. All indicated improvements were in place on the 25 day of Sept, 1980

Ronnie Keener
Surveyor
Tennessee Certificate No. 841

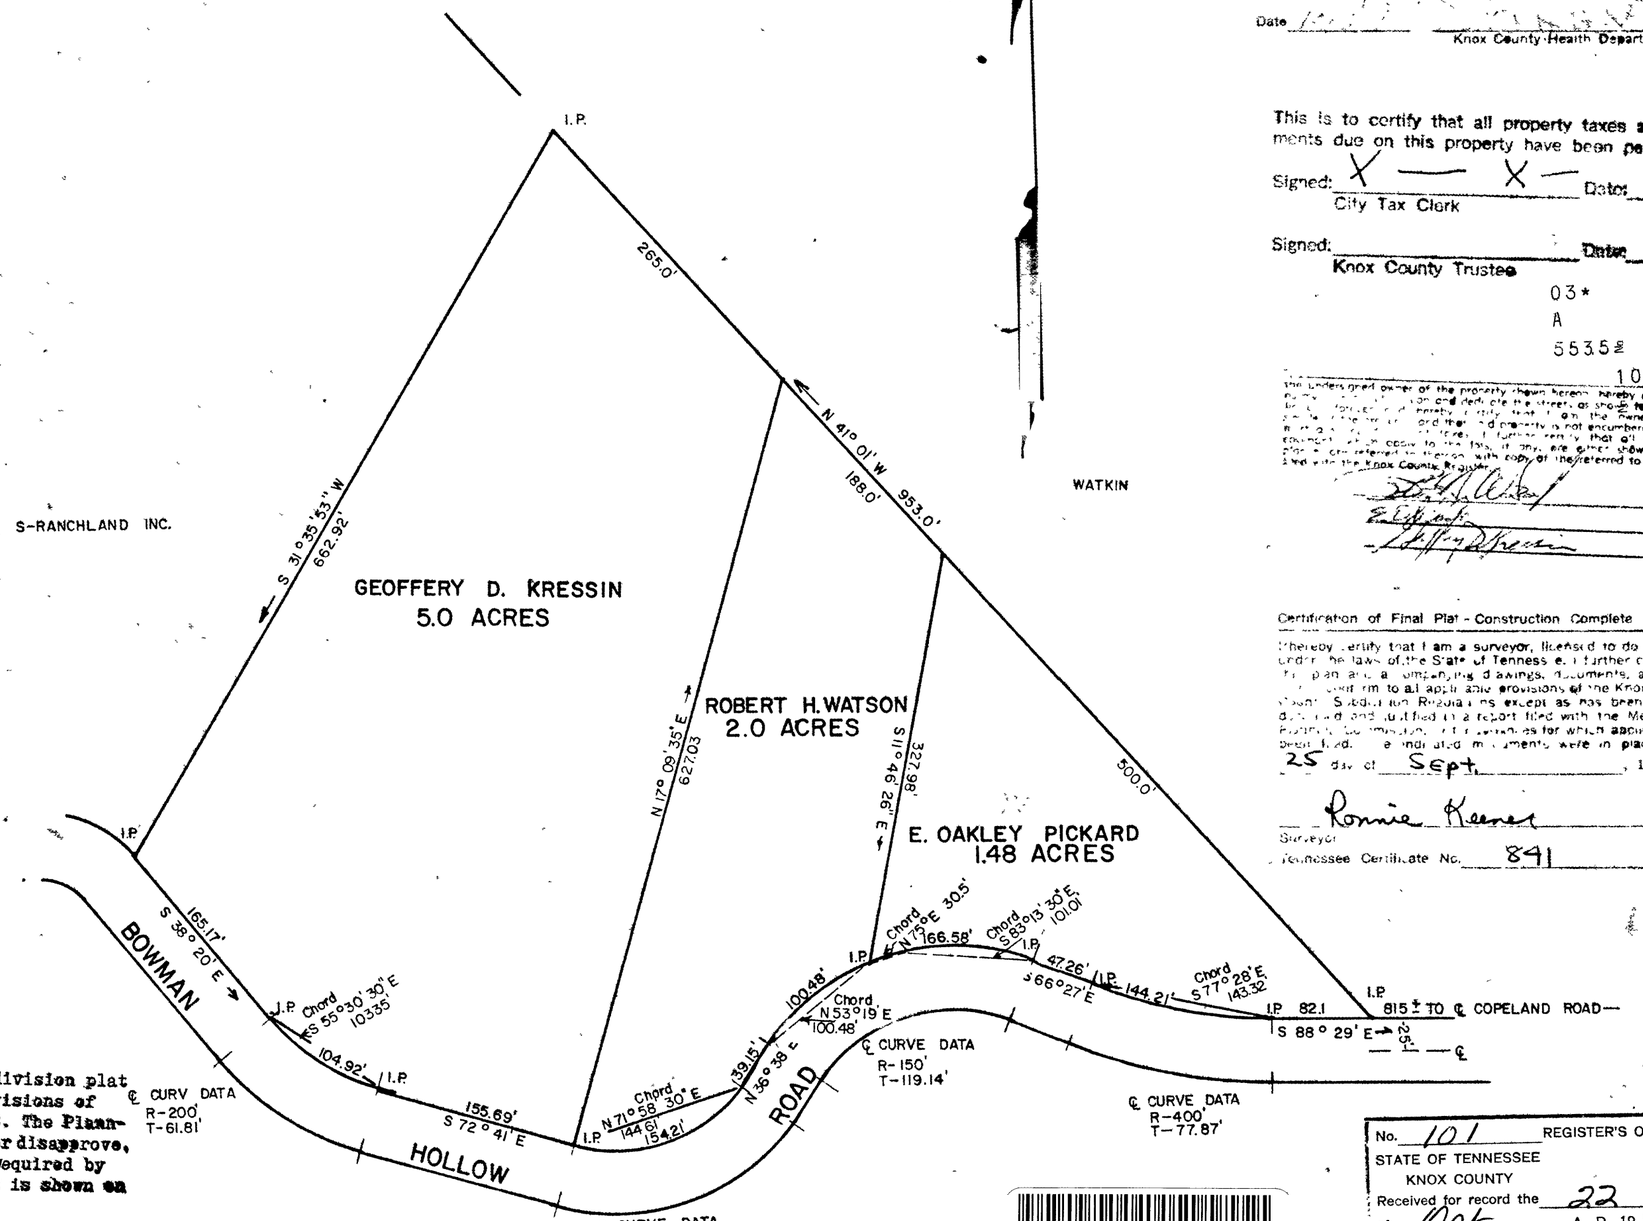

The property shown on this subdivision plat is being divided under the provisions of Tennessee Code Annotated 13-308. The Planning Commission does not approve or disapprove, but certifies all information required by Tennessee Code Annotated 13-302 is shown on the plat.

H. Armstrong Date 10/21/80
Knoxville-Knox County
Metropolitan Planning Commission

Instr 198010220029311
Pages 1 of 1
Cross Ref MAP J/104A
Back File Automation

J-104A

No. 101 REGISTER'S OFFICE
STATE OF TENNESSEE
KNOX COUNTY
Received for record the 22 day
of Oct A. D. 1980
at 1:56 O'Clock P M. Recorded in
Book No. 922 Page 35
In Note Book 55 Page 338
Fee $ 10.00
Steve Hall Register

NOTE: 10' UTILITY AND DRAINAGE EASEMENT INSIDE BOUNDARY LINES
5' ON EACH SIDE OF INTERIOR LINES.
IRON PINS ON ALL CORNERS.
SURVEYOR - RONNIE KEENER 2011 EAST MAGNOLIA AVE.
KNOXVILLE, TN. 37917 PHONE 524-7933
OWNERS — GEOFFERY D. KRESSIN
ROBERT H. WATSON JR.
E. OAKLEY PICKARD
BUILDING SETBACK 40' FRO RIGHT OF WAY.

COUNTERSIGNED
OCT 22 1980
M. (Parkey) STRADER
KNOX COUNTY
PROPERTY ASSESSOR
BY MB

RONNIE KEENER REGISTERED LAND SURVEYOR TENNESSEE No. 641

GEOFFERY D. KRESSIN - ROBERT H. WATSON Jr.
E. OAKLEY PICKARD

6th CIVIL DISTRICT KNOX CO. TENN.
SEPT, 1980 SCALE 1" = 100'

C.L.T. MAP 46 PART OF PARCEL 171

W.D. 1717 Pg 1041